Notes:
Pavement and side walk
area is 8,024 s.f.

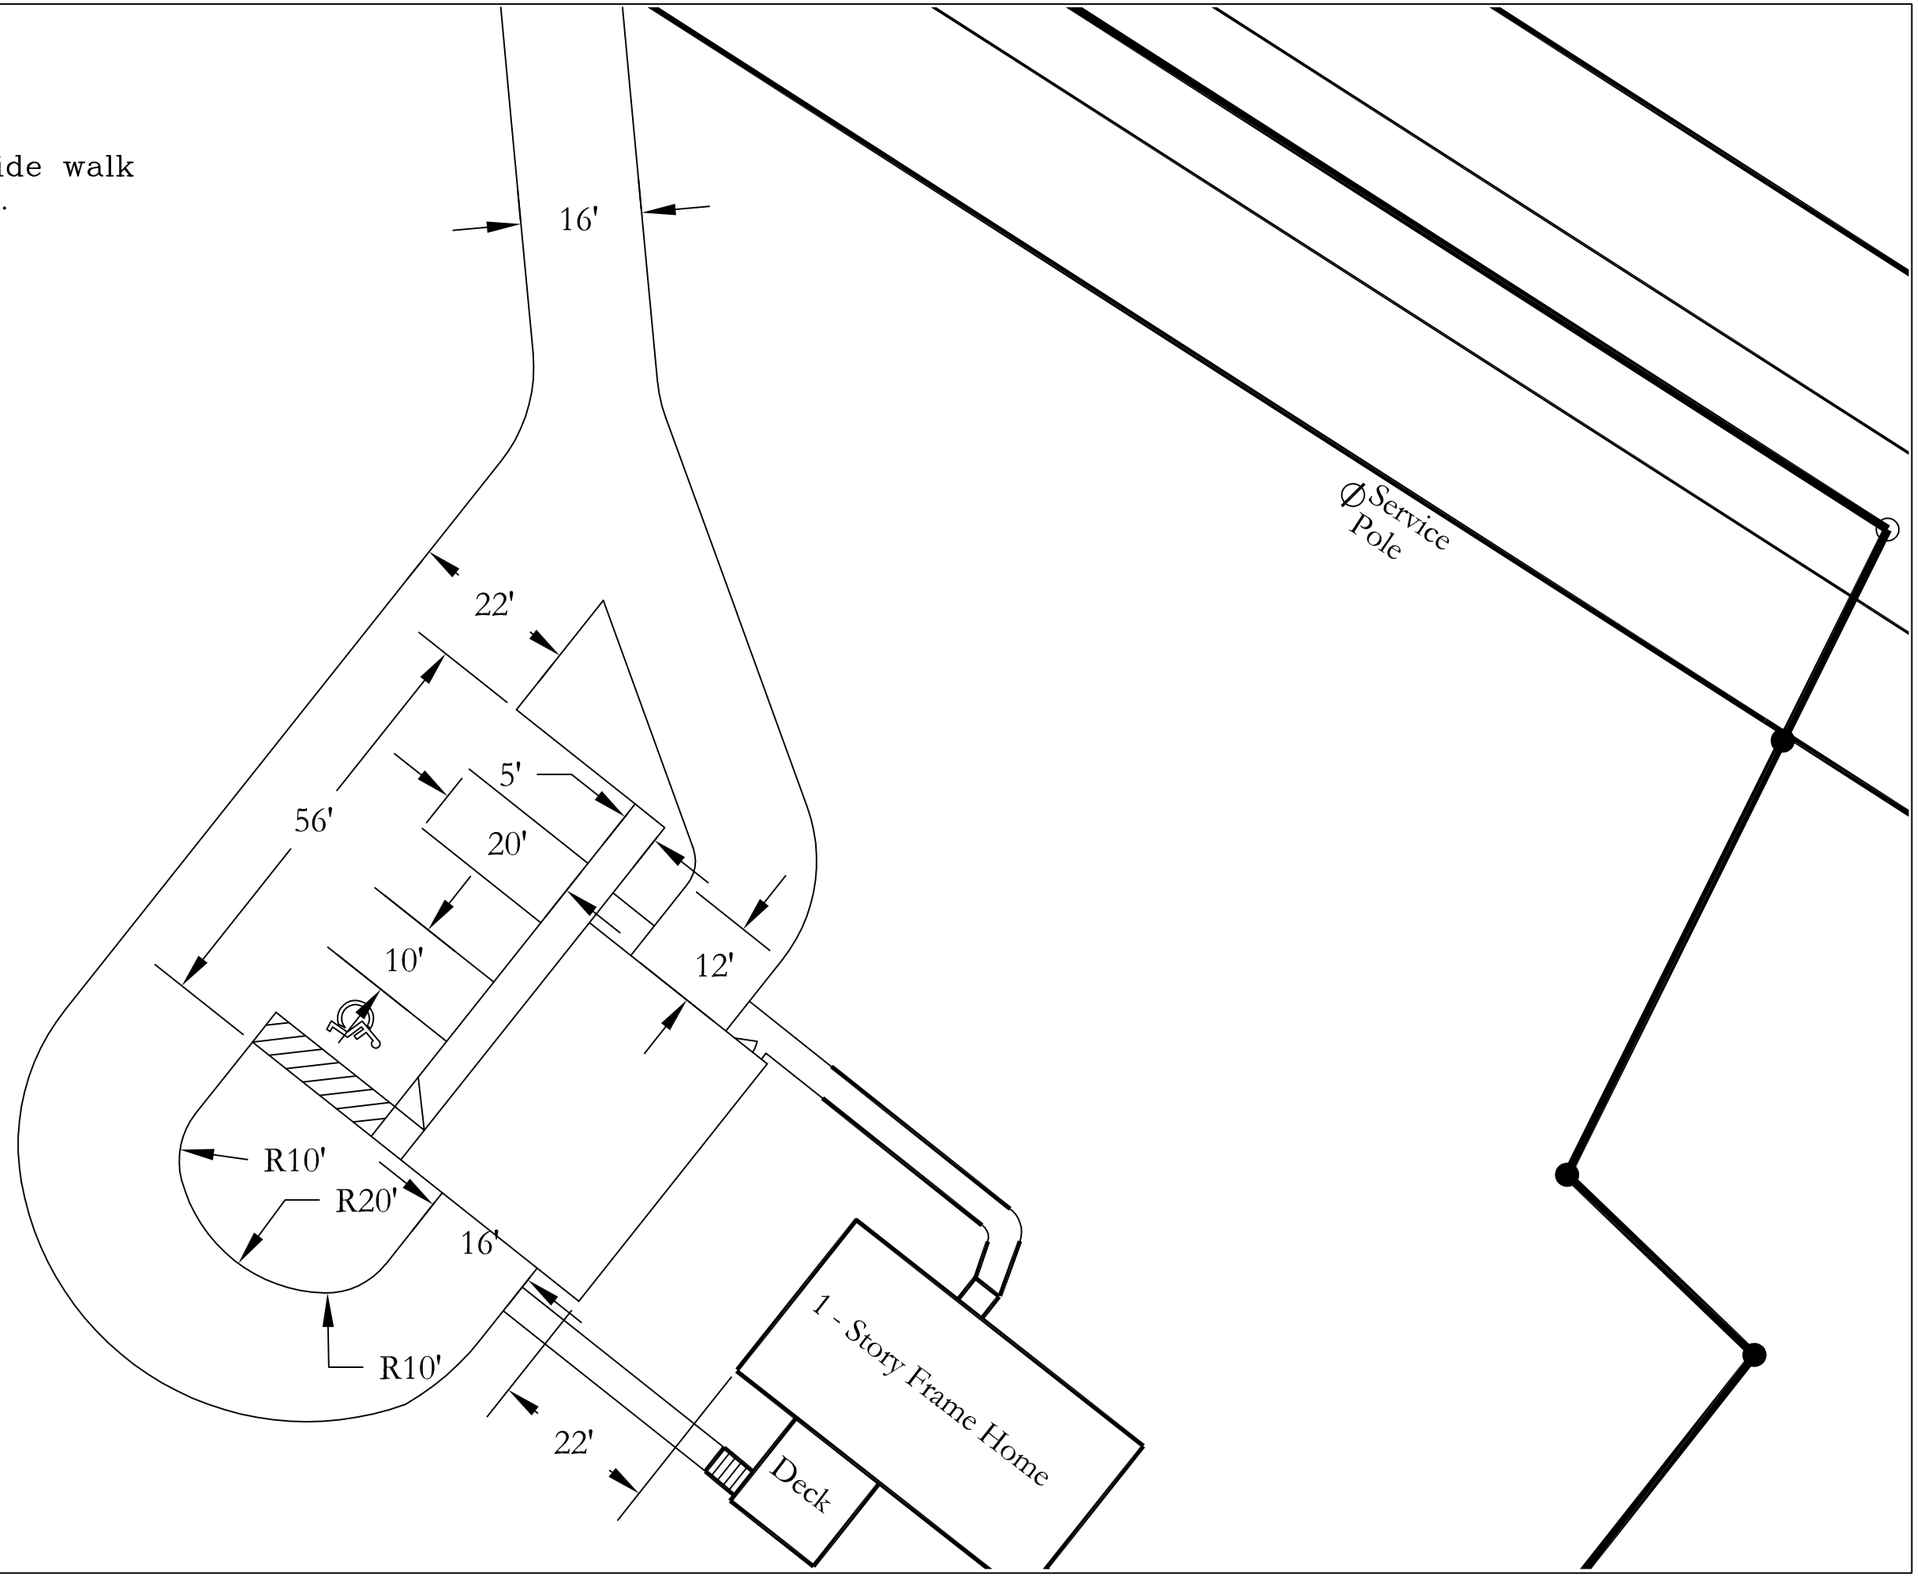

3

Paving Layout

Randolph County Emergency Services
Coleridge Ambulance Base
8586 Erect Road

Scale:
1" = 20'