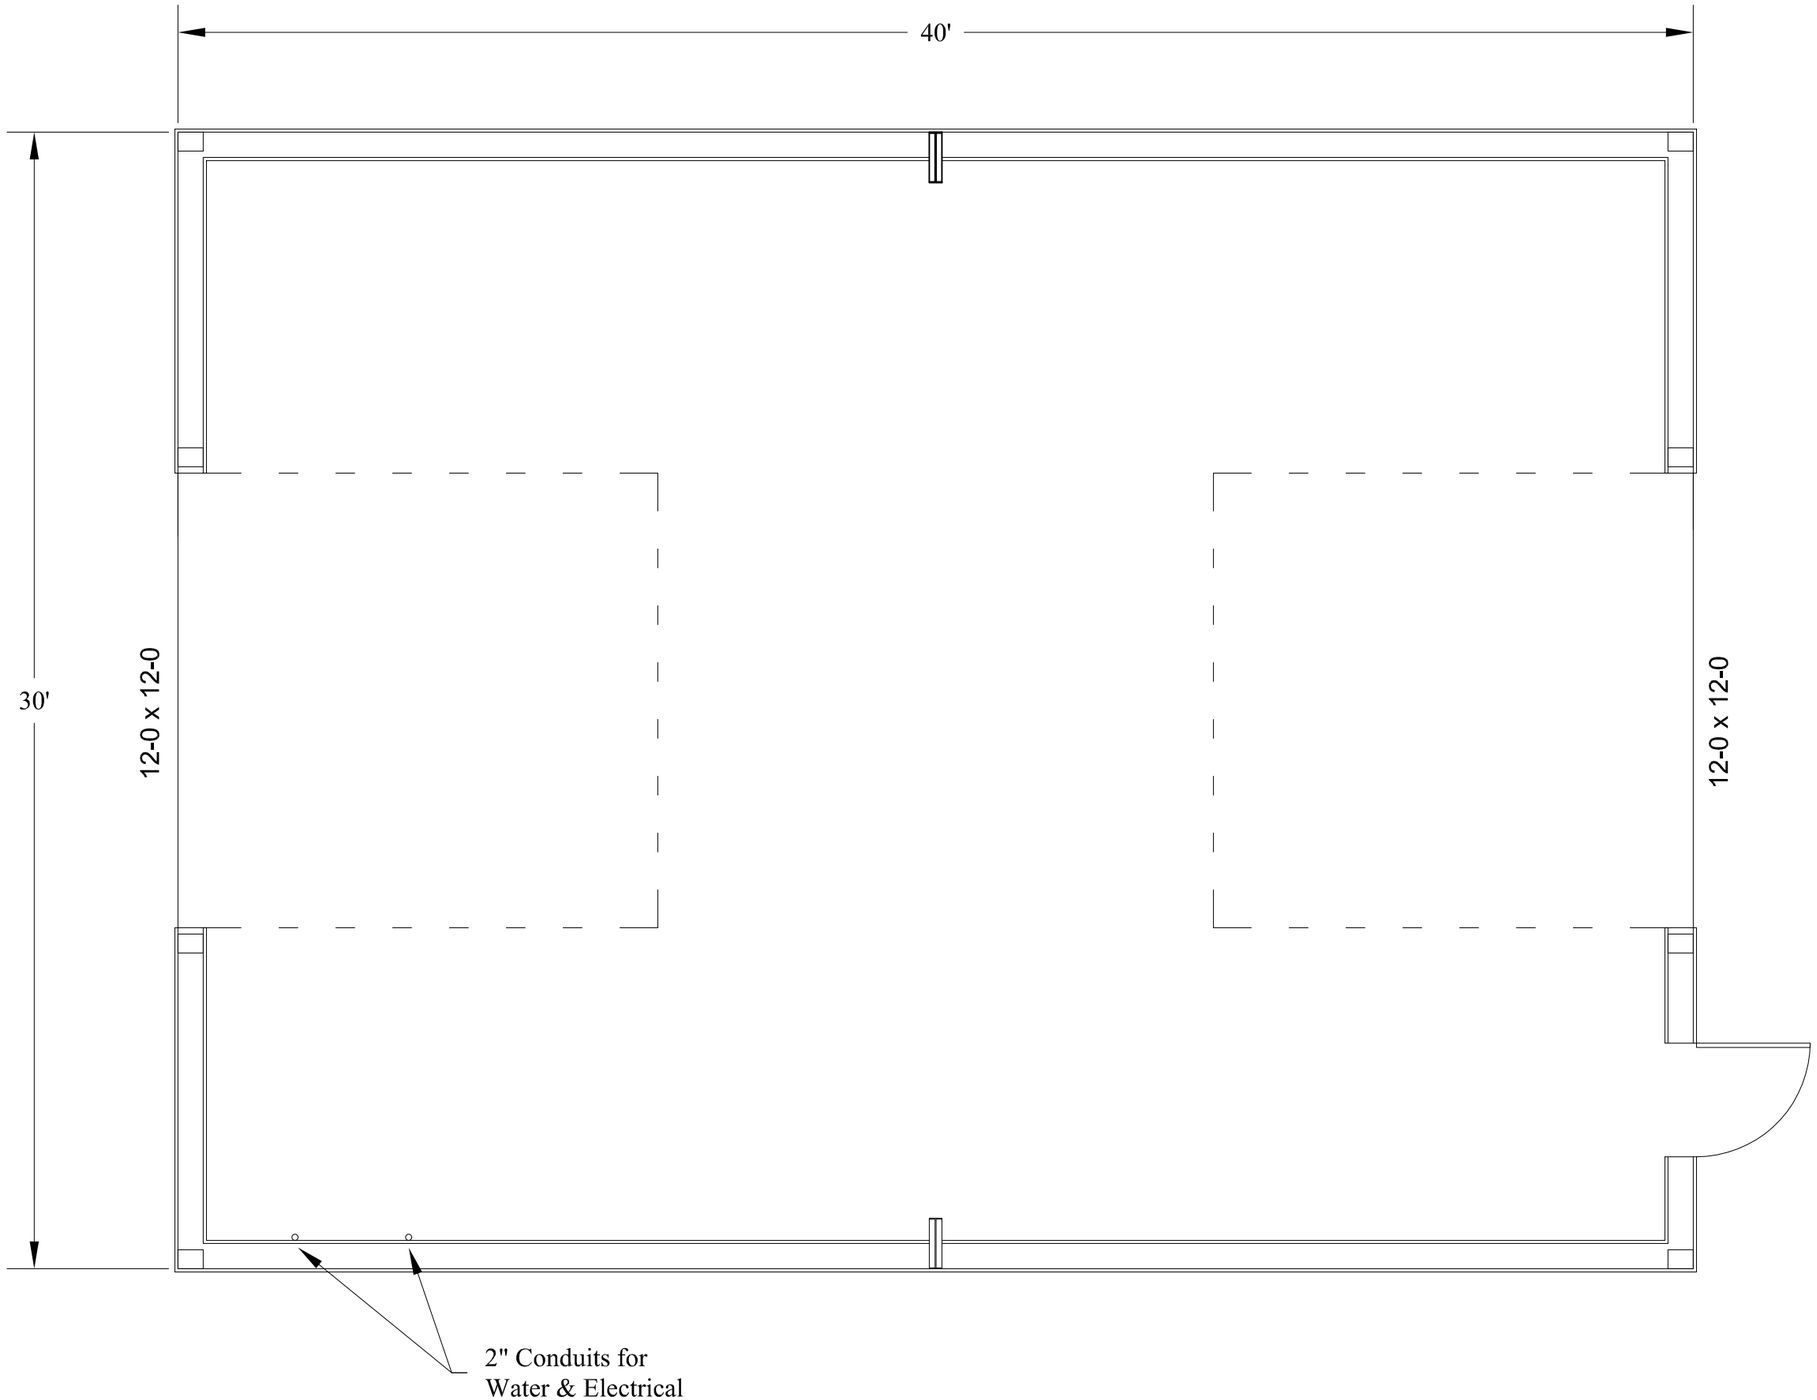

4

Garage - Floor Plan

Randolph County Emergency Services
Coleridge-Erect Ambulance Base
8586 Erect Road

Scale:
1/4" = 1'